Annexure-8

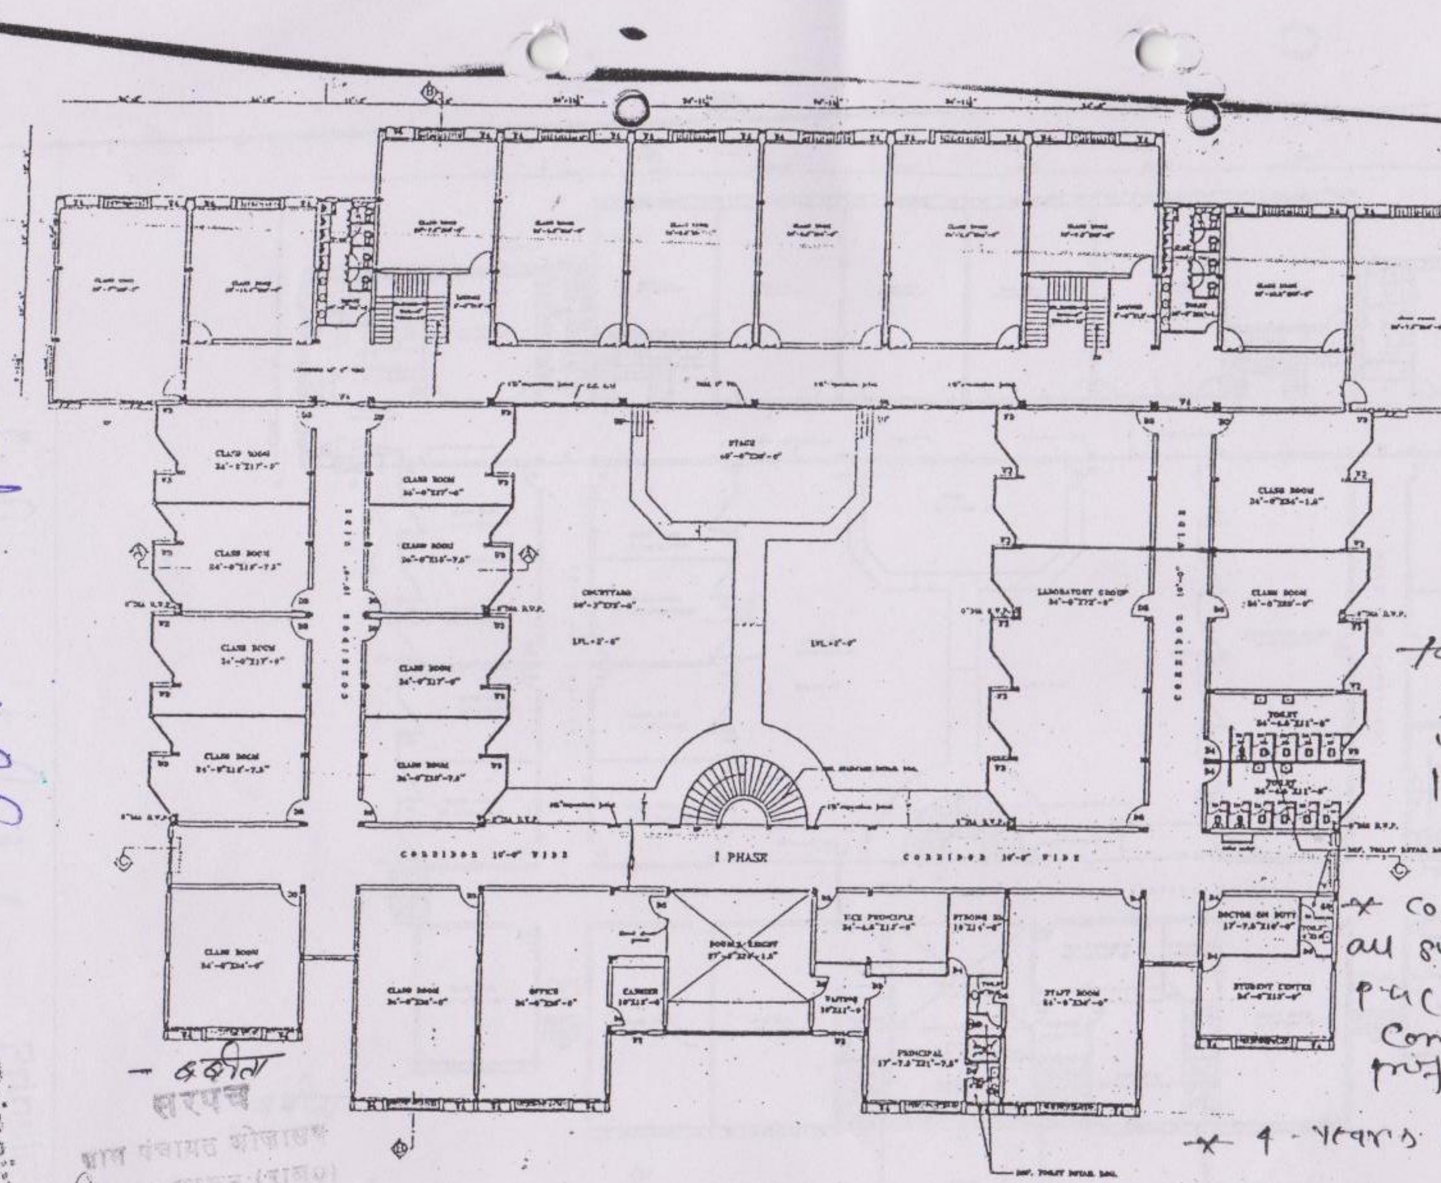
CLASS ROOM
CORRIDOR 10'-0" WIDE
I PHASE
STAGE
COURTYARD
OFFICE
CASHIER
VICE PRINCIPAL
STRONG RM
PRINCIPAL
STAFF ROOM
LABORATORY GROUP
TOILET
DOCTOR ON DUTY
STUDENT CENTER

~~Total~~ land Area of 30 Acer.
13,06800 Seq. feet

× College Run's presently all subject of U.G & P.G Science, Arts & Commerce and as professional BCA.

× 4 - Years B.A. Bed. & Bsc Bed.

ख.नं. 110/181 मी. रकबा 158, बिघा, 6 बिस्वा मे से
नया ख.नं. 540/487, 30 एकड़ भूमी

FIRST FLOOR PLAN
BUILT UP AREA 32434.52 SQ. FT.

Ramadevi Mahila Mahavidyalaya

PROJECT :- PROPOSED COLLEGE BUILDING OF RAMA DEVI MEMORIAL CHARITABLE TRUST SHYAMPURA.	ARCHITECT:- RAVI KUMAR GUPTA C- SCHEME, JAIPUR, L-1, KRISHNA MARG, TEL(0141) 2360825 RAJASTHAN.	NORTH :-	C.A. NO.:- CA/93/7739
DRAWING TITLE :- FIRST FLOOR PLAN		DATE :- 12-02-2007	SCALE :- DRG. NO.:- 4(A)
		DEGREE COLLEGE BUILDING	

Shushil Pal Sh
Chairman
Ramadevi Memorial Charitable Trust
Jhunjhunu

Principal
Ramadevi Mahila Mahavidyalaya
Harnathpura (Nua), Jhunjhunu (Raj.)

सरपंच
ग्राम पंचायत भोजासर

सहायक अभियन्ता
जिला परिषद, झुंझुनूं
2/2/2017

60

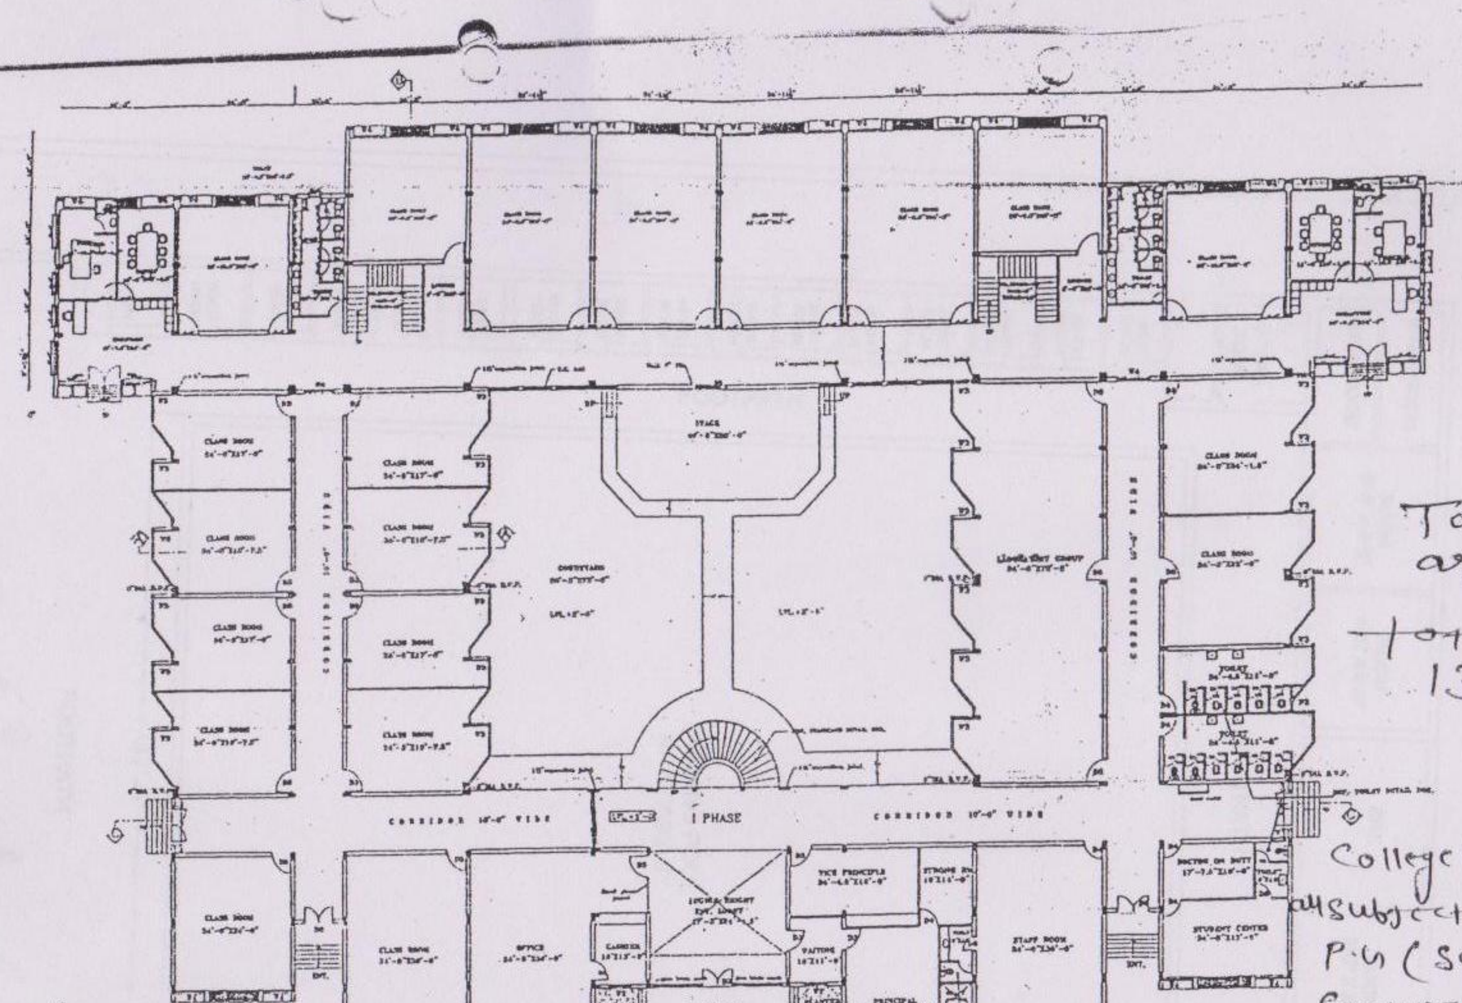
CLASS ROOM
CORRIDOR 10'-0" WIDE
I PHASE
STAGE
COURTYARD
OFFICE
CASHIER
VICE PRINCIPAL
STRONG RM
PRINCIPAL
STAFF ROOM
LABORATORY GROUP
TOILET
DOCTOR ON DUTY
STUDENT CENTER

Total Land area of 30
~~total~~ 13,06800 Seq.f

College Run's presently all subjects of U.G & P.G (Science, Arts & Commerce), and as professional BCA

4-Year Integraded B.A.Bed, B.sc.Bed

ख.नं. 110/181 मी. रकबा 158, बिघा, 6 बिस्वा मे से
नया ख.नं. 540/487, 30 एकड़ भूमी

GROUND FLOOR PLAN
BUILT UP AREA 33959.32 SQ. FT.

RAMADEVI MAHILA MAHAVIDYALAYA

PROJECT :- PROPOSED COLLEGE BUILDING OF RAMA DEVI MEMORIAL CHARITABLE TRUST SHYAMPURA.	ARCHITECT:- RAVI KUMAR GUPTA C- SCHEME, JAIPUR, L-1, KRISHNA MARG, TEL(0141) 2360825 RAJASTHAN.	NORTH :-	C.A. NO.:- CA/93/7739
DRAWING TITLE :- GROUND FLOOR PLAN		DATE :- 12-02-2007	
		DEGREE COLLEGE BUILDING	

Shushil Pal Sh
Chairman
Ramadevi Memorial Charitable Trust
Jhunjhunu

Principal
Ramadevi Mahila Mahavidyalaya
Harnathpura (Nua), Jhunjhunu (Raj.)

सरपंच
ग्राम पंचायत भोजासर

सहायक अभियन्ता
जिला परिषद, झुंझुनूं
2/2/2017

61

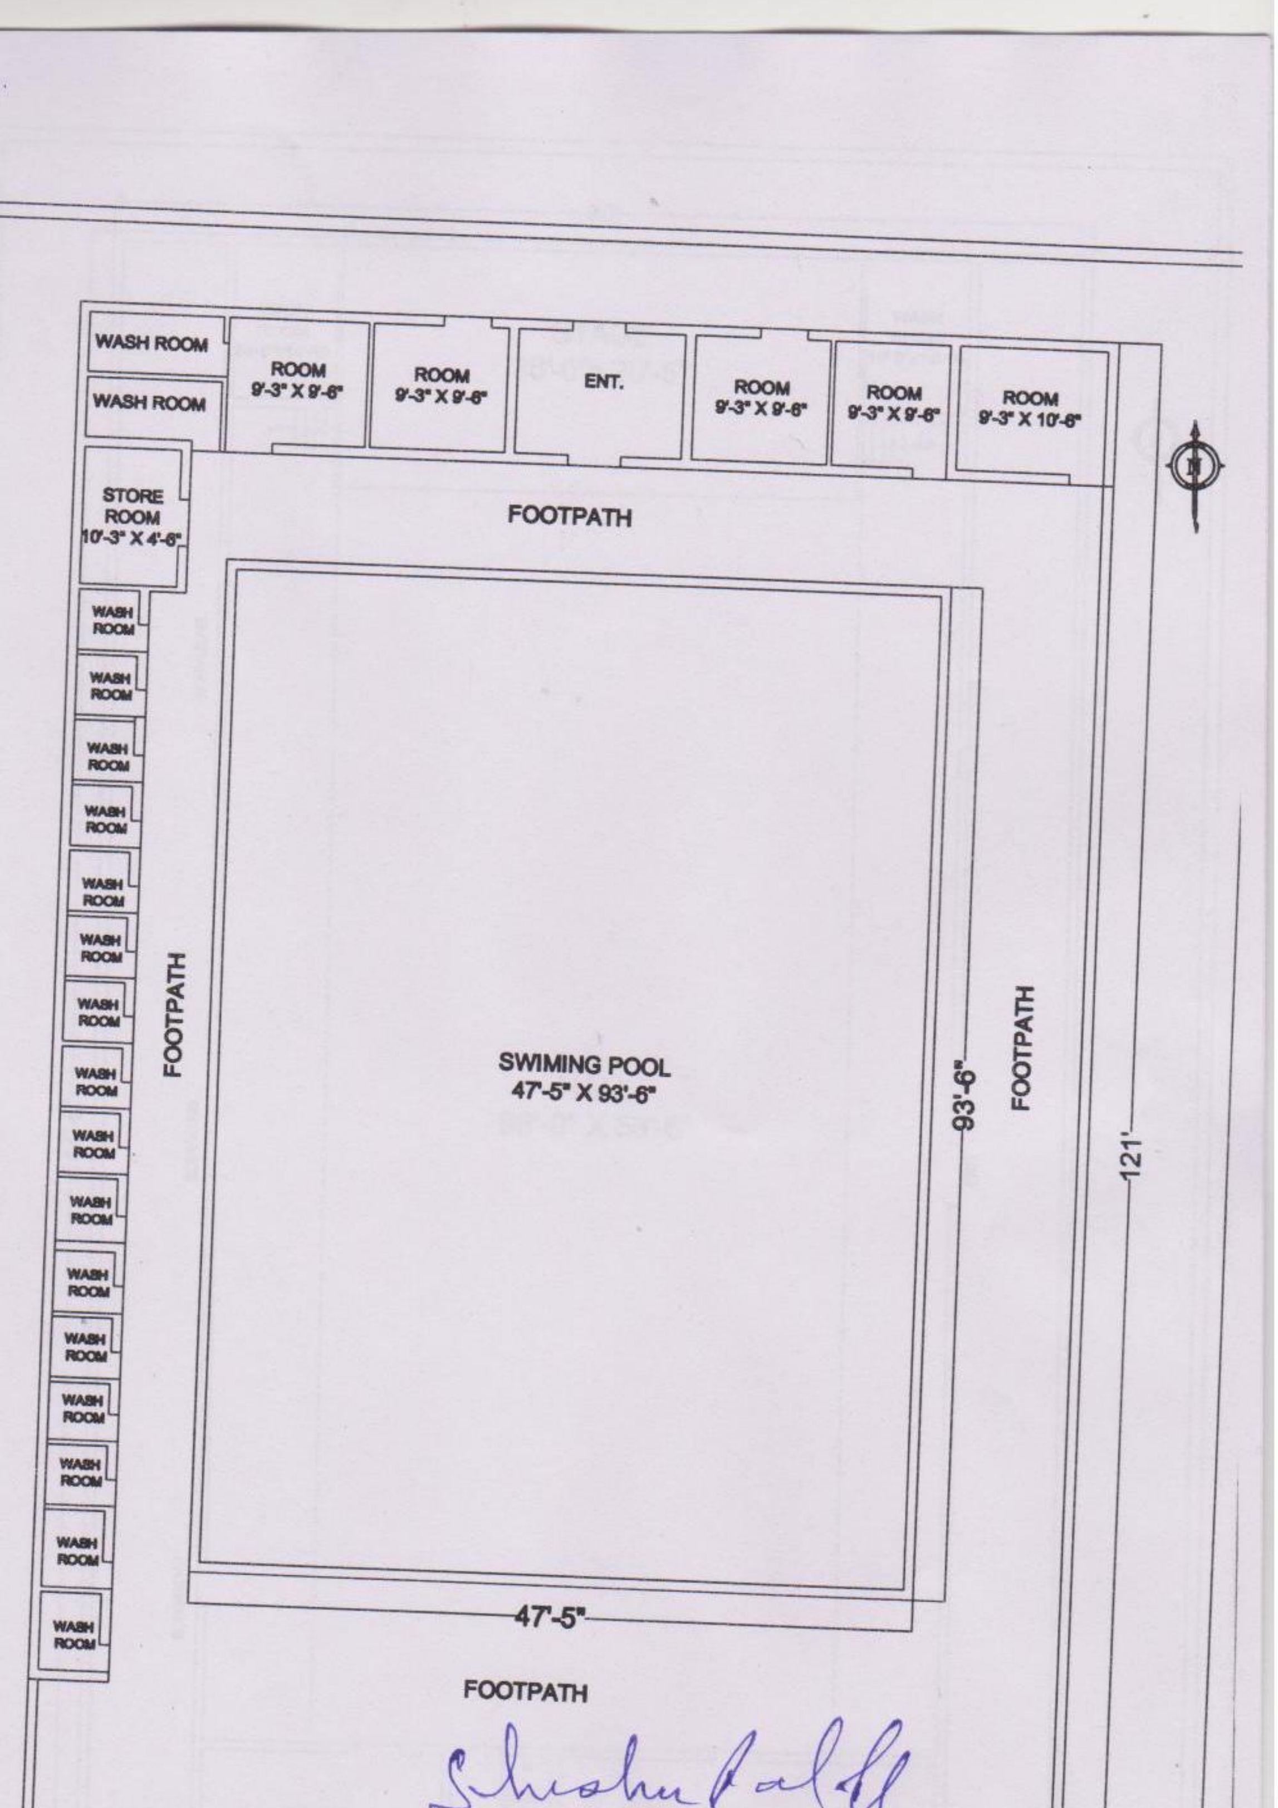
WASH ROOM
WASH ROOM
ROOM 9'-3" X 9'-6"
ROOM 9'-3" X 9'-6"
ENT.
ROOM 9'-3" X 9'-6"
ROOM 9'-3" X 9'-6"
ROOM 9'-3" X 10'-6"
STORE ROOM 10'-3" X 4'-6"
WASH ROOM
FOOTPATH
FOOTPATH
FOOTPATH
FOOTPATH
SWIMING POOL 47'-5" X 93'-6"
93'-6"
121'
47'-5"
77'-9"

Shushil Pal Sh
Chairman
Ramadevi Memorial Charitable Trust
Jhunjhunu (Raj.)

सरपंच
ग्राम पंचायत भोजासर

सहायक अभियन्ता
जिला परिषद, झुंझुनूं

SITE PLAN OF EXISTING AREA SITUATED VILLAGE HARNATHPURA (NUA) DISTT. JHUNJHUNU (RAJASTHAN)	RAMADEVI MAHILA MAHAVIDYALAYA SWIMINGPOOL	
	GROUND FLOOR PLAN BUILT UP AREA:-1416.33 SQ FEET	Devki Nandan Art DATE:- 2-2-2017

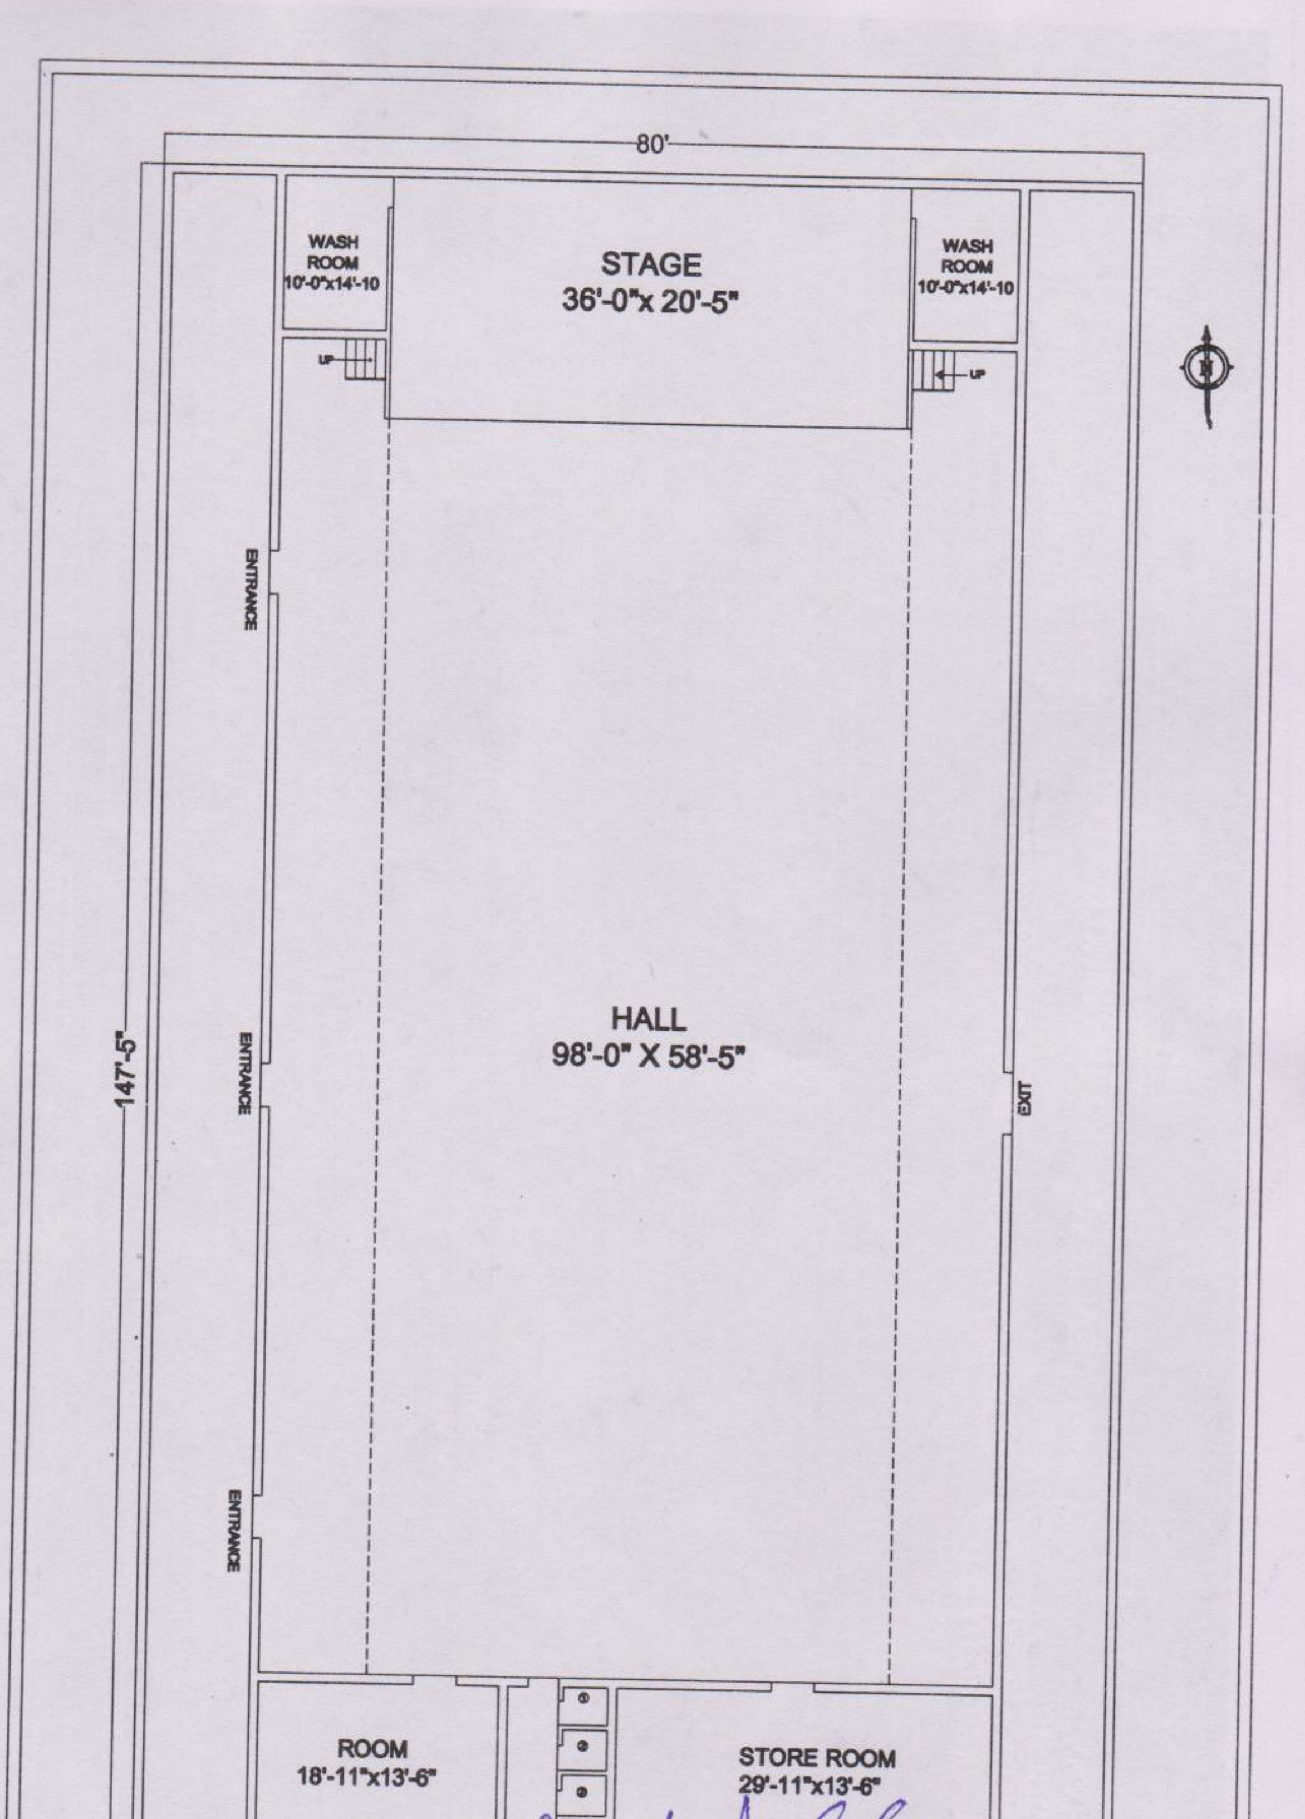
80'
WASH ROOM 10'-0"x14'-10
STAGE 36'-0"x 20'-5"
WASH ROOM 10'-0"x14'-10
UP
UP
ENTRANCE
ENTRANCE
ENTRANCE
EXIT
147'-5"
HALL 98'-0" X 58'-5"
ROOM 18'-11"x13'-6"
STORE ROOM 29'-11"x13'-6"

Shushil Pal Sh
Chairman
Ramadevi Memorial Charitable Trust
Jhunjhunu (Raj.)

सरपंच
ग्राम पंचायत भोजासर

सहायक अभियन्ता
जिला परिषद, झुंझुनूं

SITE PLAN OF EXISTING AREA SITUATED VILLAGE HARNATHPURA (NUA) DISTT. JHUNJHUNU (RAJASTHAN)	RAMADEVI MAHILA MAHAVIDYALAYA AUDITORIUM	
	GROUND FLOOR PLAN BUILT UP AREA:-11800.00 SQ FEET	Devki Nandan Art Station Road, Jhunjhunu DATE:- 2-2-2017

63

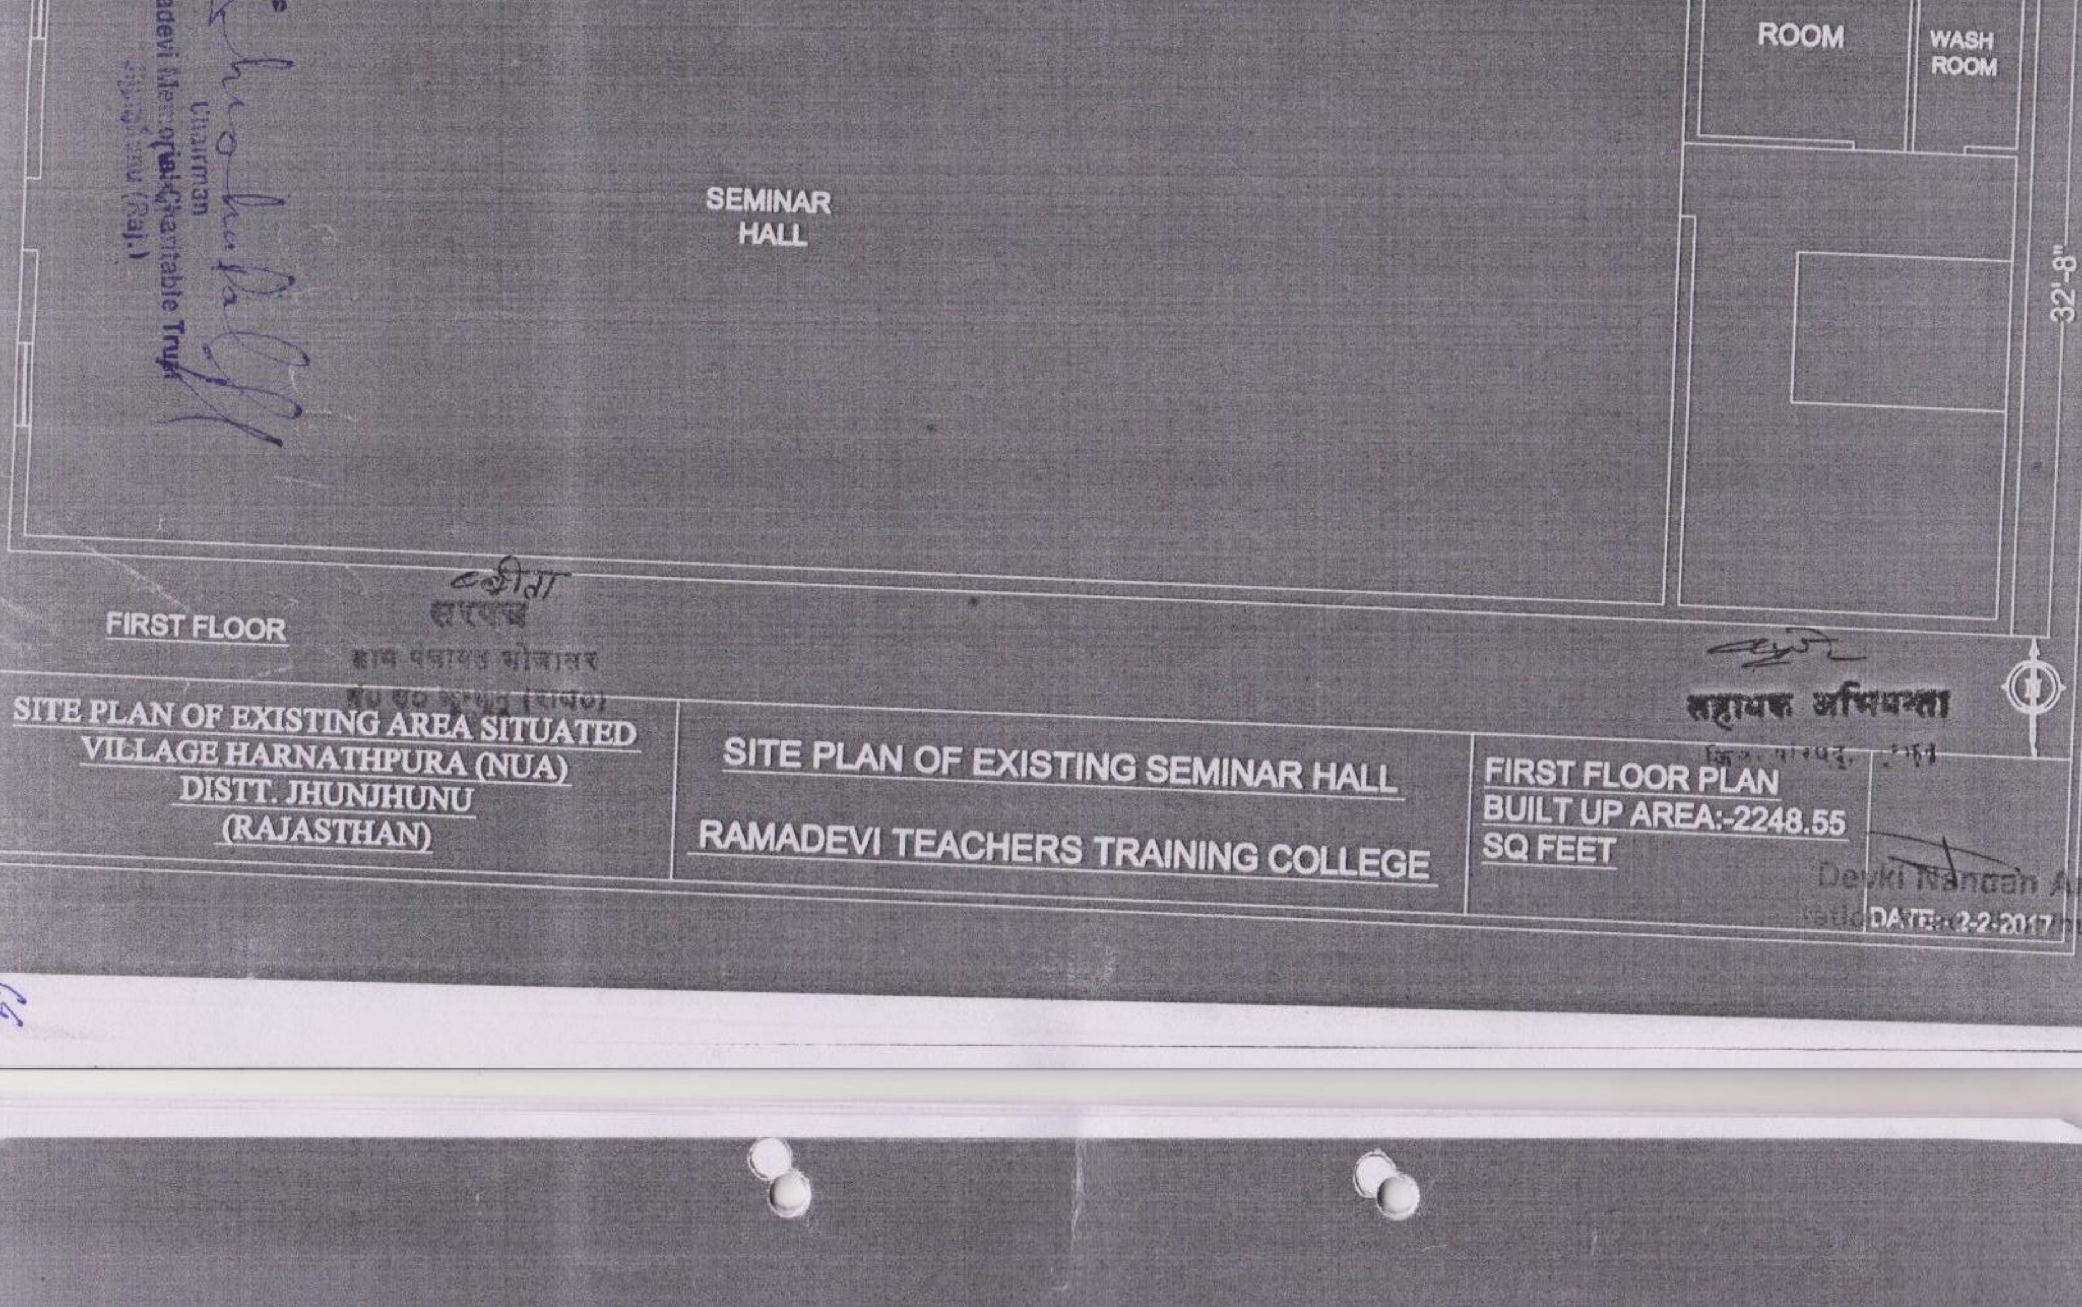
68'-10"
SEMINAR HALL
ROOM
WASH ROOM
32'-8"

Chairman
Ramadevi Memorial Charitable Trust
Jhunjhunu (Raj.)

FIRST FLOOR

सरपंच
ग्राम पंचायत भोजासर

सहायक अभियन्ता
जिला परिषद, झुंझुनूं

SITE PLAN OF EXISTING AREA SITUATED VILLAGE HARNATHPURA (NUA) DISTT. JHUNJHUNU (RAJASTHAN)	SITE PLAN OF EXISTING SEMINAR HALL RAMADEVI TEACHERS TRAINING COLLEGE	FIRST FLOOR PLAN BUILT UP AREA:-2248.55 SQ FEET
		Devki Nandan Art Station Road, Jhunjhunu DATE:- 2-2-2017

64

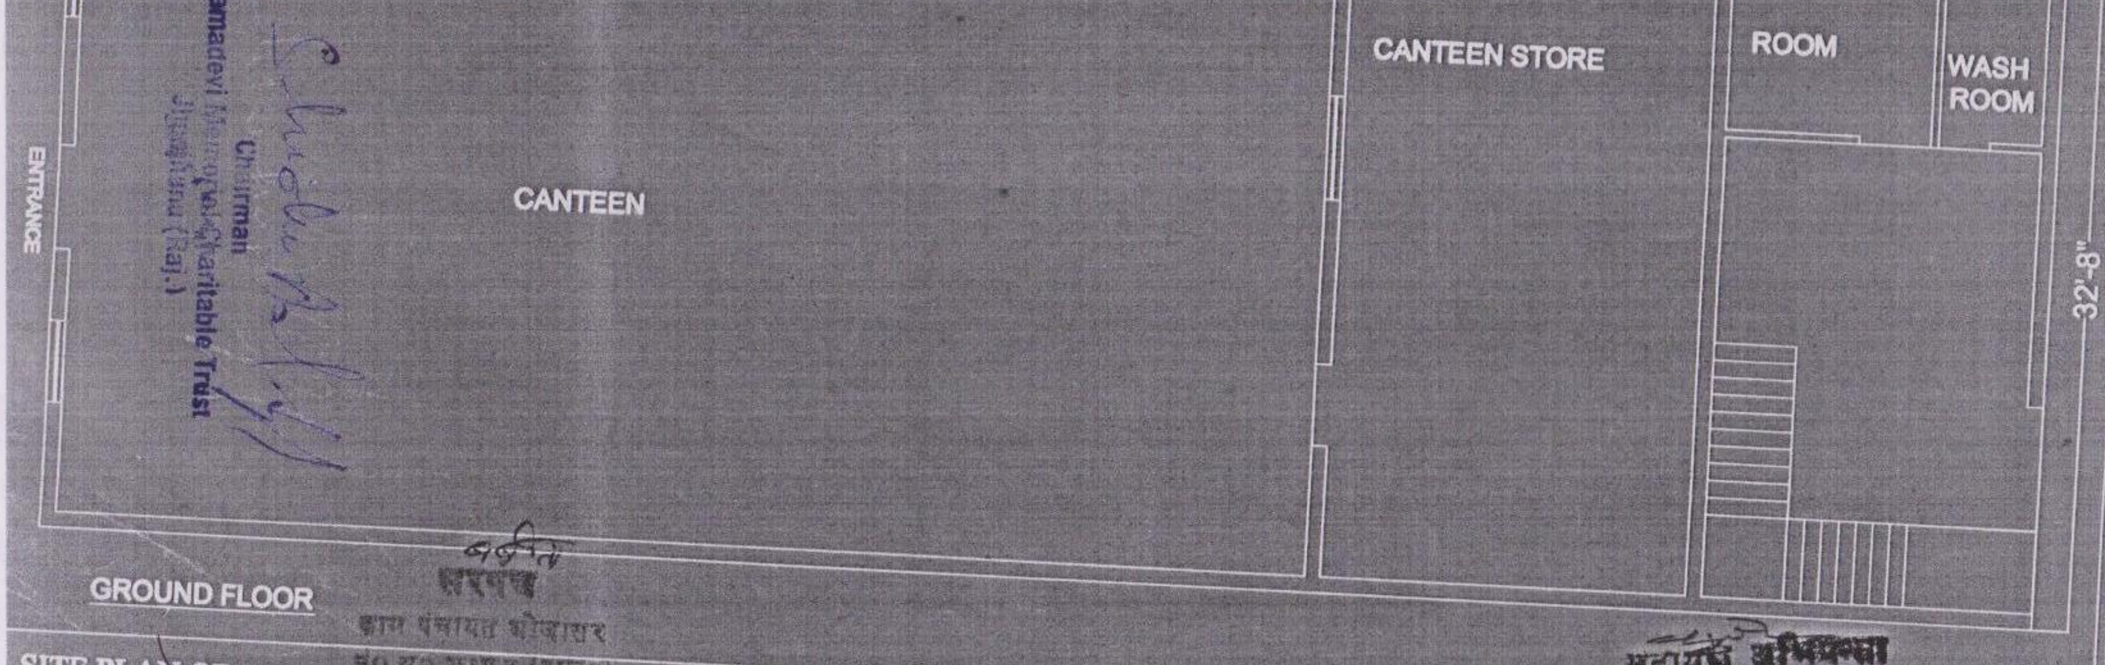
68'-10"
ENTRANCE
CANTEEN
CANTEEN STORE
ROOM
WASH ROOM
32'-8"

Chairman
Ramadevi Memorial Charitable Trust
Jhunjhunu (Raj.)

GROUND FLOOR

सरपंच
ग्राम पंचायत भोजासर

सहायक अभियन्ता
जिला परिषद, झुंझुनूं

SITE PLAN OF EXISTING AREA SITUATED VILLAGE HARNATHPURA (NUA) DISTT. JHUNJHUNU (RAJASTHAN)	RAMADEVI MAHILA MAHAVIDYALAYA GROUND FLOOR PLAN BUILT UP AREA:-2248.55 SQ FEET	Devki Nandan Art Station Road, Jhunjhunu DATE:- 2-2-2017

65